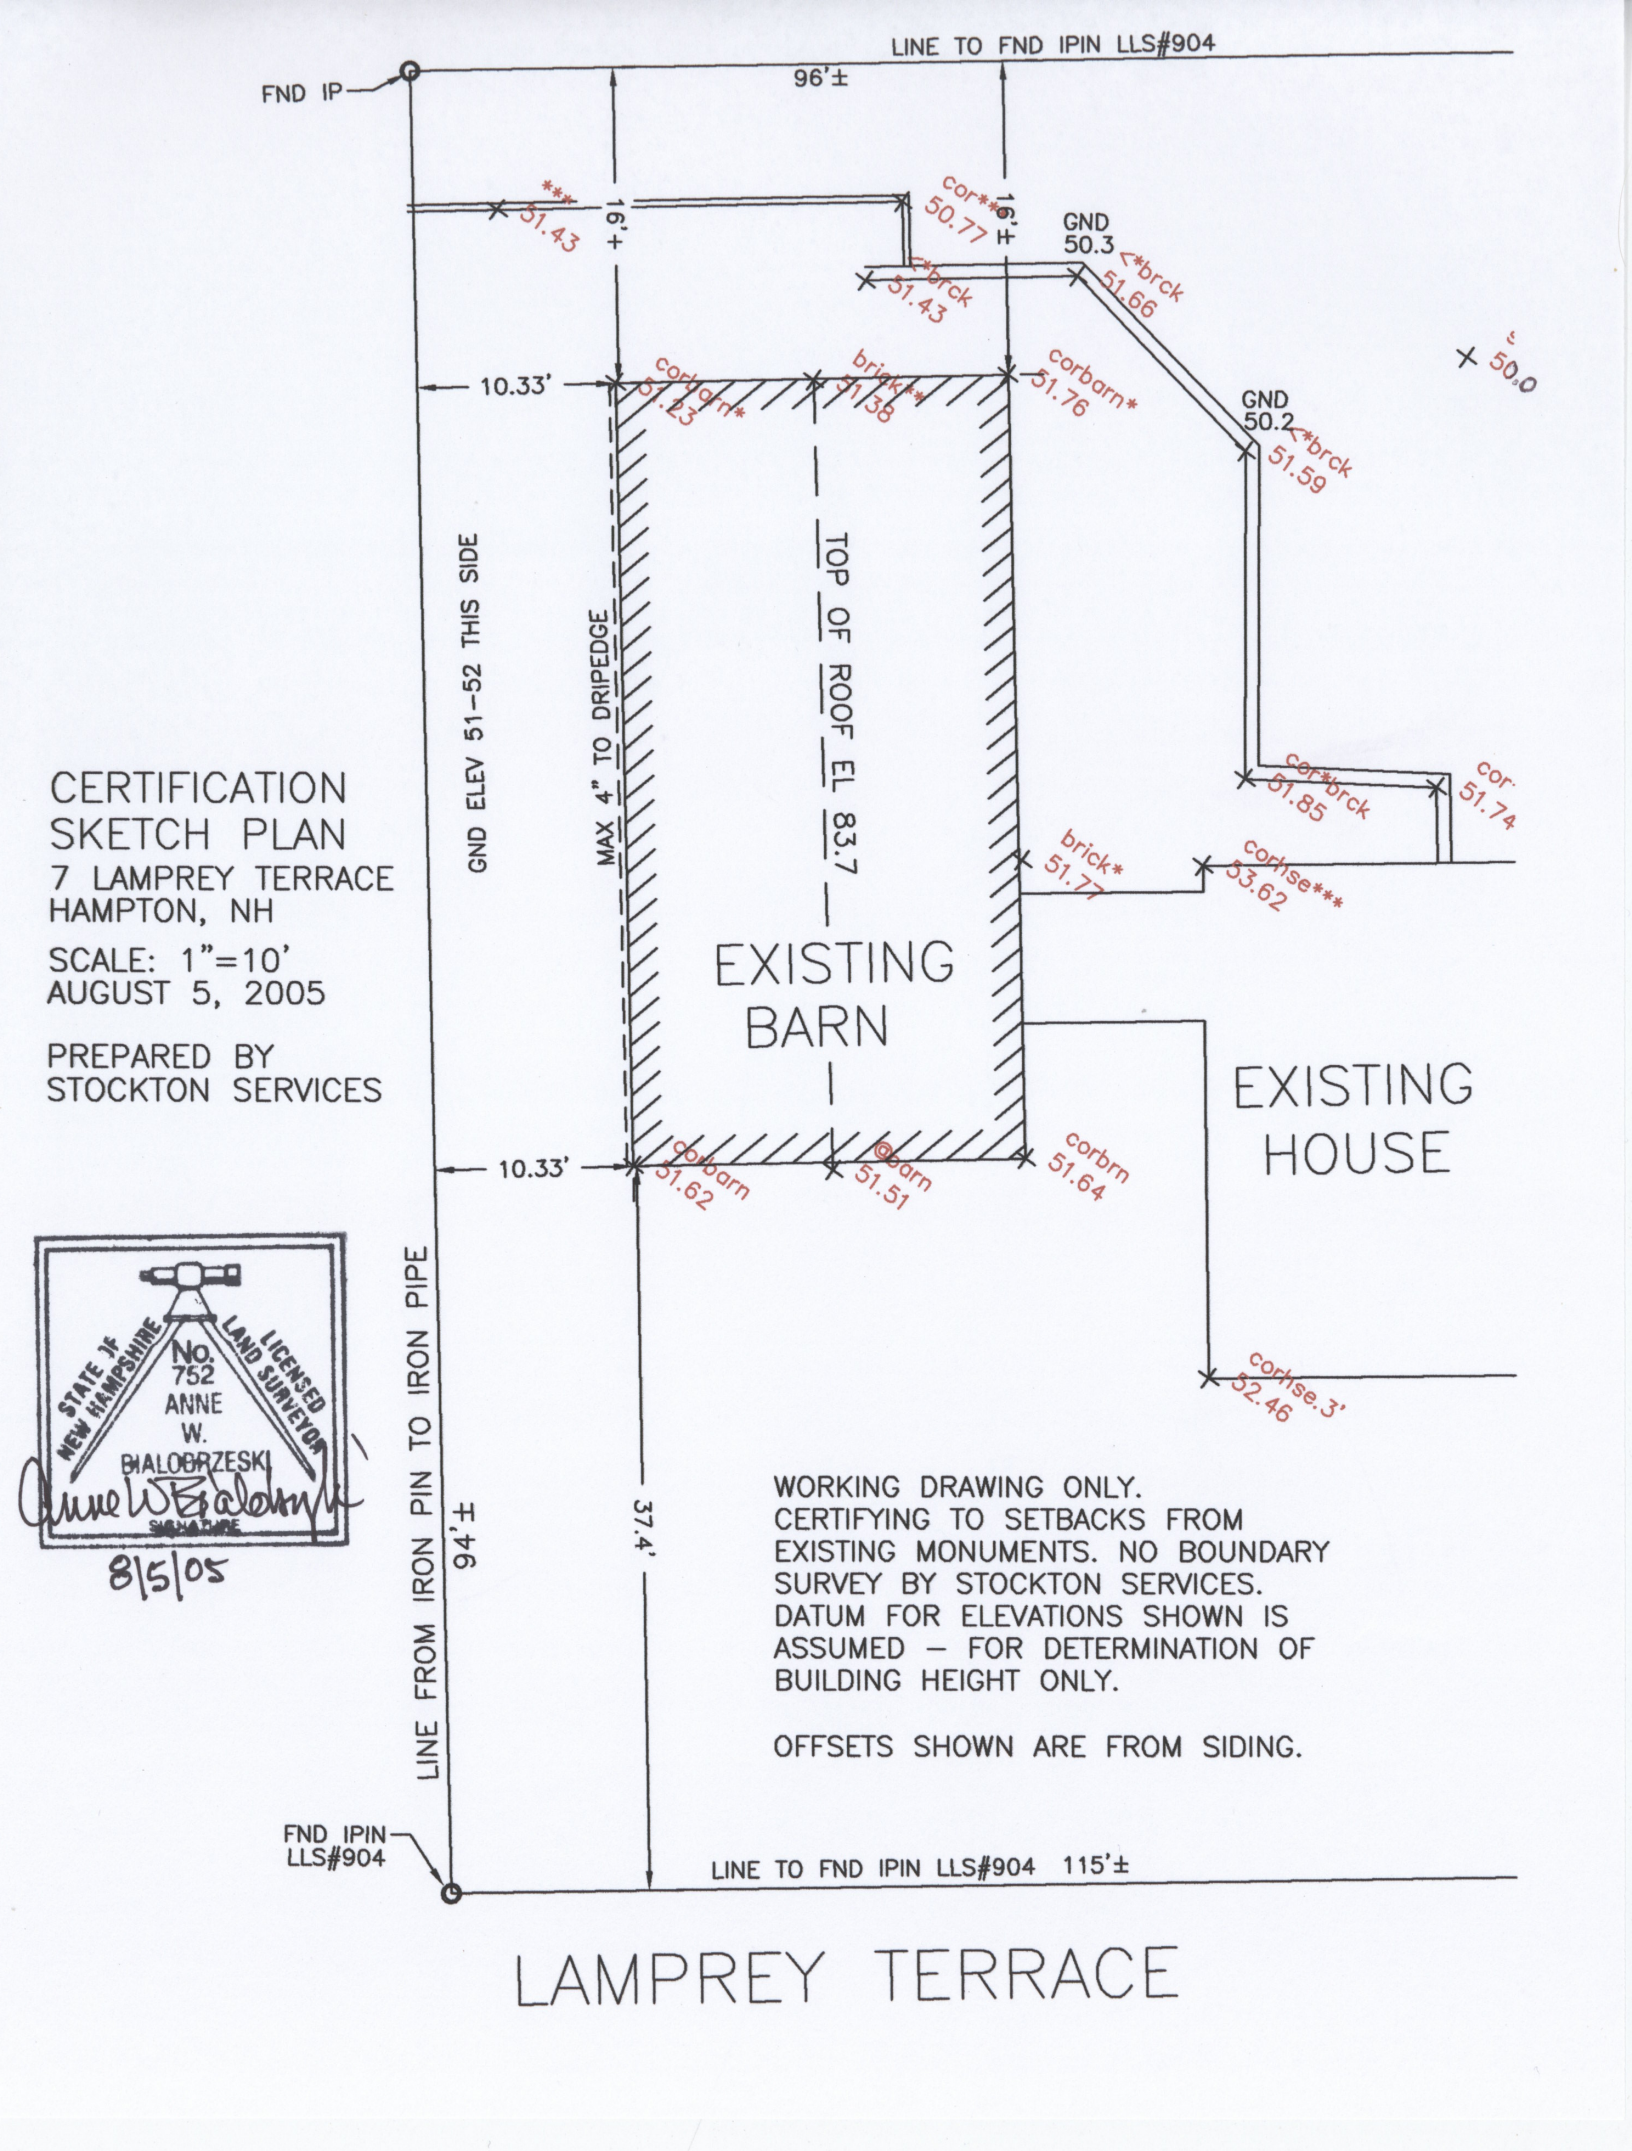

CERTIFICATION SKETCH PLAN

7 LAMPREY TERRACE
HAMPTON, NH

SCALE: 1"=10'
AUGUST 5, 2005

PREPARED BY
STOCKTON SERVICES

STATE OF NEW HAMPSHIRE
No. 752
ANNE W. BIALOBRZESKI
LICENSED LAND SURVEYOR
SIGNATURE

8/5/05

WORKING DRAWING ONLY.
CERTIFYING TO SETBACKS FROM EXISTING MONUMENTS. NO BOUNDARY SURVEY BY STOCKTON SERVICES.
DATUM FOR ELEVATIONS SHOWN IS ASSUMED – FOR DETERMINATION OF BUILDING HEIGHT ONLY.

OFFSETS SHOWN ARE FROM SIDING.